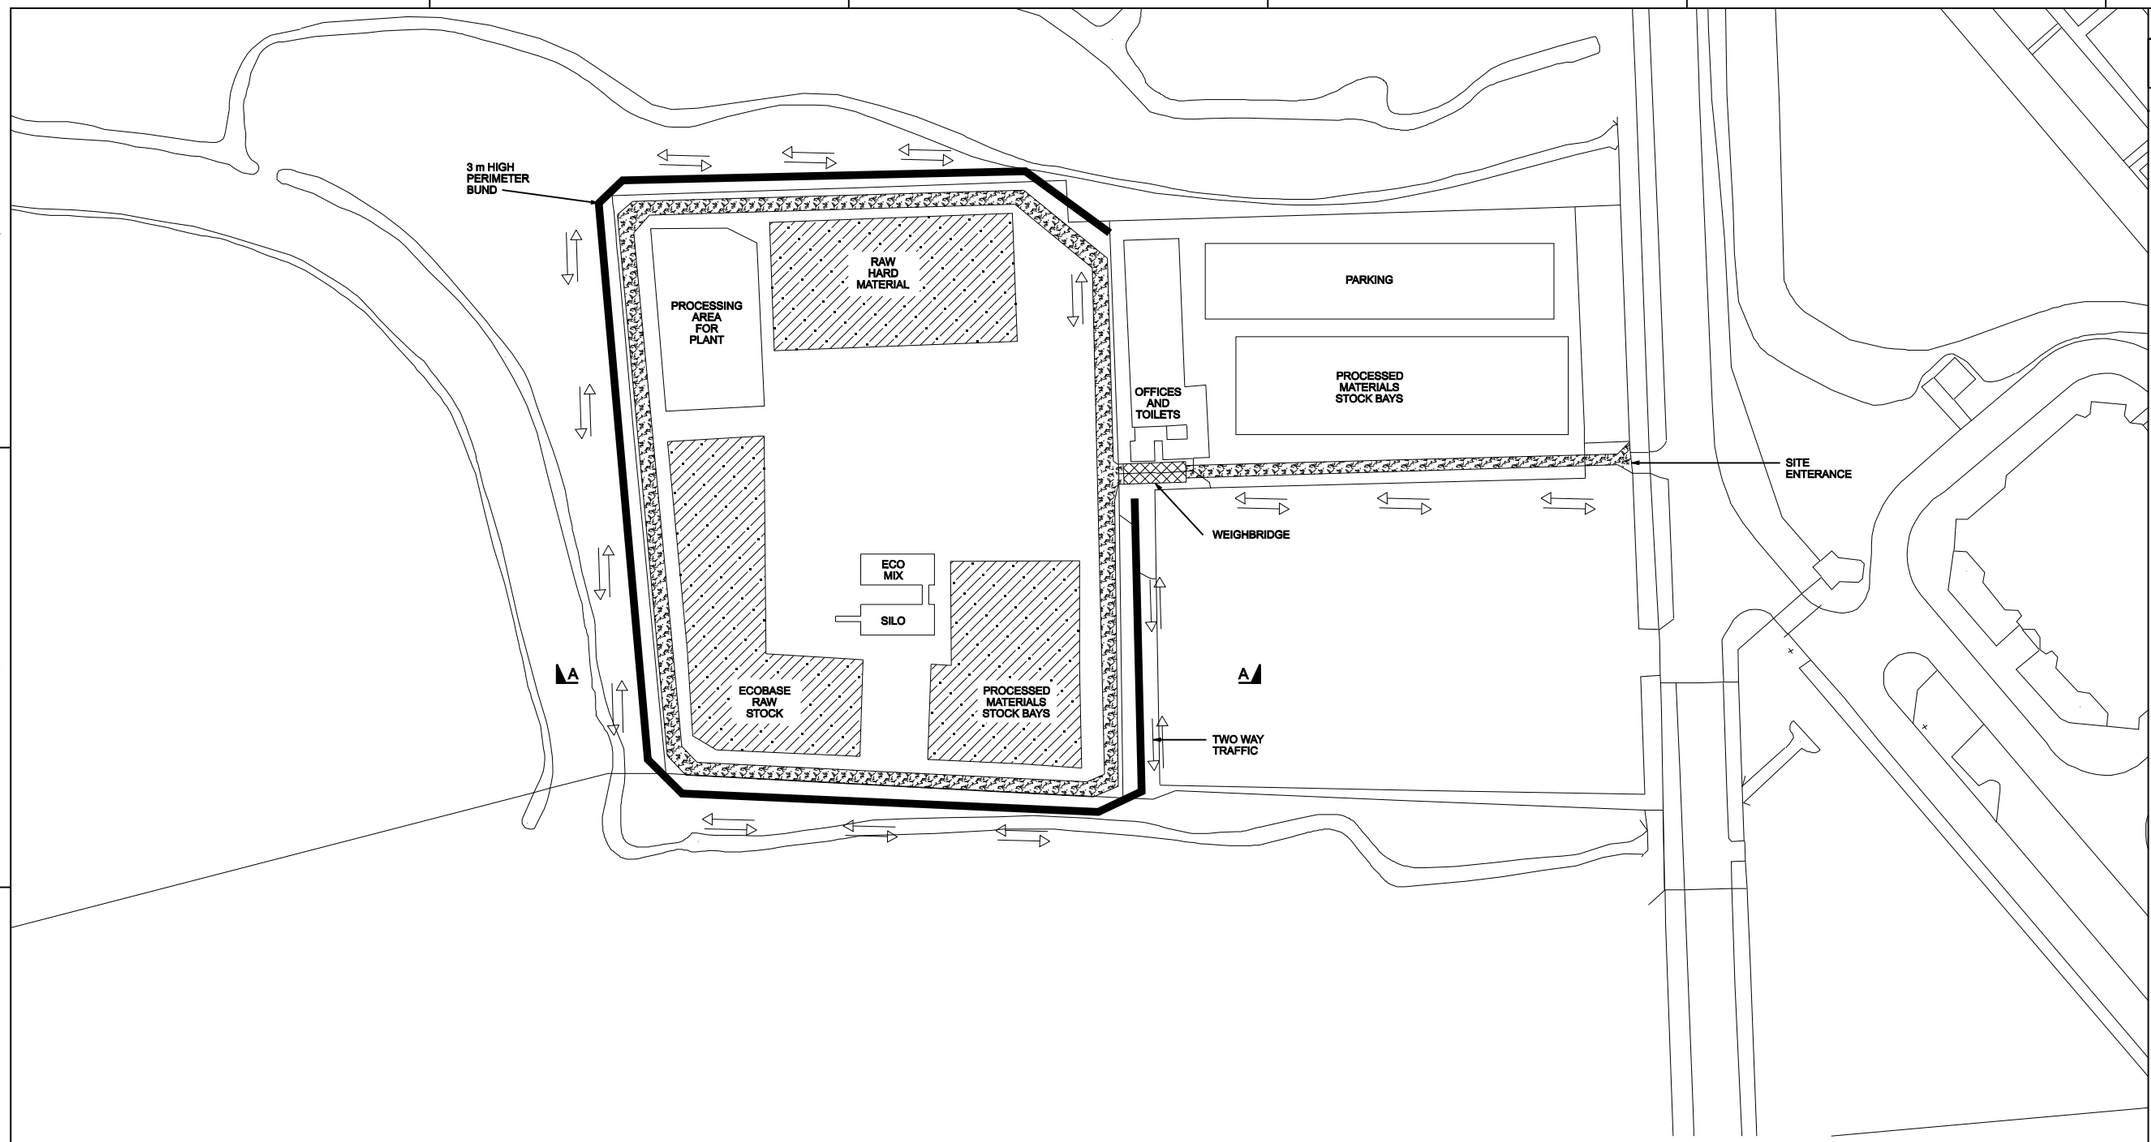

PLAN

SCALE 1:500

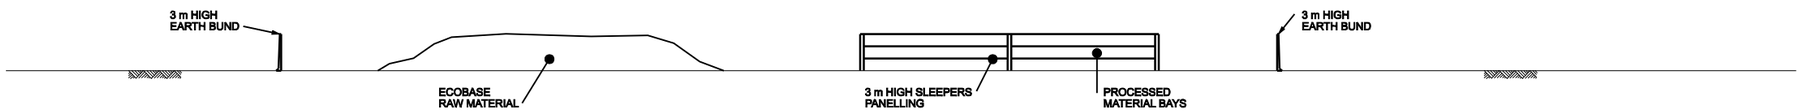

SECTION A-A

SCALE 1:250

DO NOT SCALE - IF IN DOUBT ASK

© COPYRIGHT : UNAUTHORISED REPRODUCTION PROHIBITED.
BASED ON THE ORDNANCE SURVEY MAP WITH THE SANCTION
OF H.M. STATIONERY OFFICE - LICENCE No. 100019345.

N

NOTES:

1.0 GENERAL

1.1 ALL DIMENSIONS ARE IN MILLIMETRES UNLESS OTHERWISE STATED.
1.2 ALL LEVELS ARE IN METRES ABOVE ORDNANCE DATUM(NEWLYN).
1.3 ALL DRAWING WORK COMPLETED IN THIRD ANGLE PROJECTION.

10 m 0 10 m
SCALE 1 : 250

10 m 0 40 m
SCALE 1 : 500

DRAFT FOR DISCUSSION

Iss	Description	Dagnr	Chkd	Appd	Date
A	FIRST ISSUE				

Thames Water Utilities
ENGINEERING
Gainsborough House
Manor Farm Road, Reading RG2 0JN

Location Code:	OS Reference:	Security Reference:	Drawn By:
BECKS1ZZ	TQ4482	UBR	

Project Group: WATER
Sub Process:
Location / Town: BECKTON
Site Name: BECKTON
Project Name: BECKTON MATERIAL RECYCLINE FACILITY
Contract Name:
Drawing Title: PROPOSED LAYOUT PLAN AND SECTION

Drawing No.:	Scale:	Sheet Size:	Rev:
2N6G-XX-00101	1:500	A1	A

© Thames Water Utilities Ltd 2006

PLOTTED ON 29/11/2006 15:10:46 BY mhurcom
LOCATION : Gainsborogh House S:\CAD-GH\Prj_TV-Water\2N6G\In Design\2N6G-XX-00101-A.dgn