LONDON BOROUGH OF
TOWER HAMLETS
Registered Plan
PA/ 07/464
Development Control

RECEIVED
25 APR 2007

Tel: 020 8943 4032
Fax: 020 8977 8344
email: reception@cunnanetownplanning.co.uk
67 Strathmore Road, Teddington, Middlesex, TW11 8UH

cunnane town planning

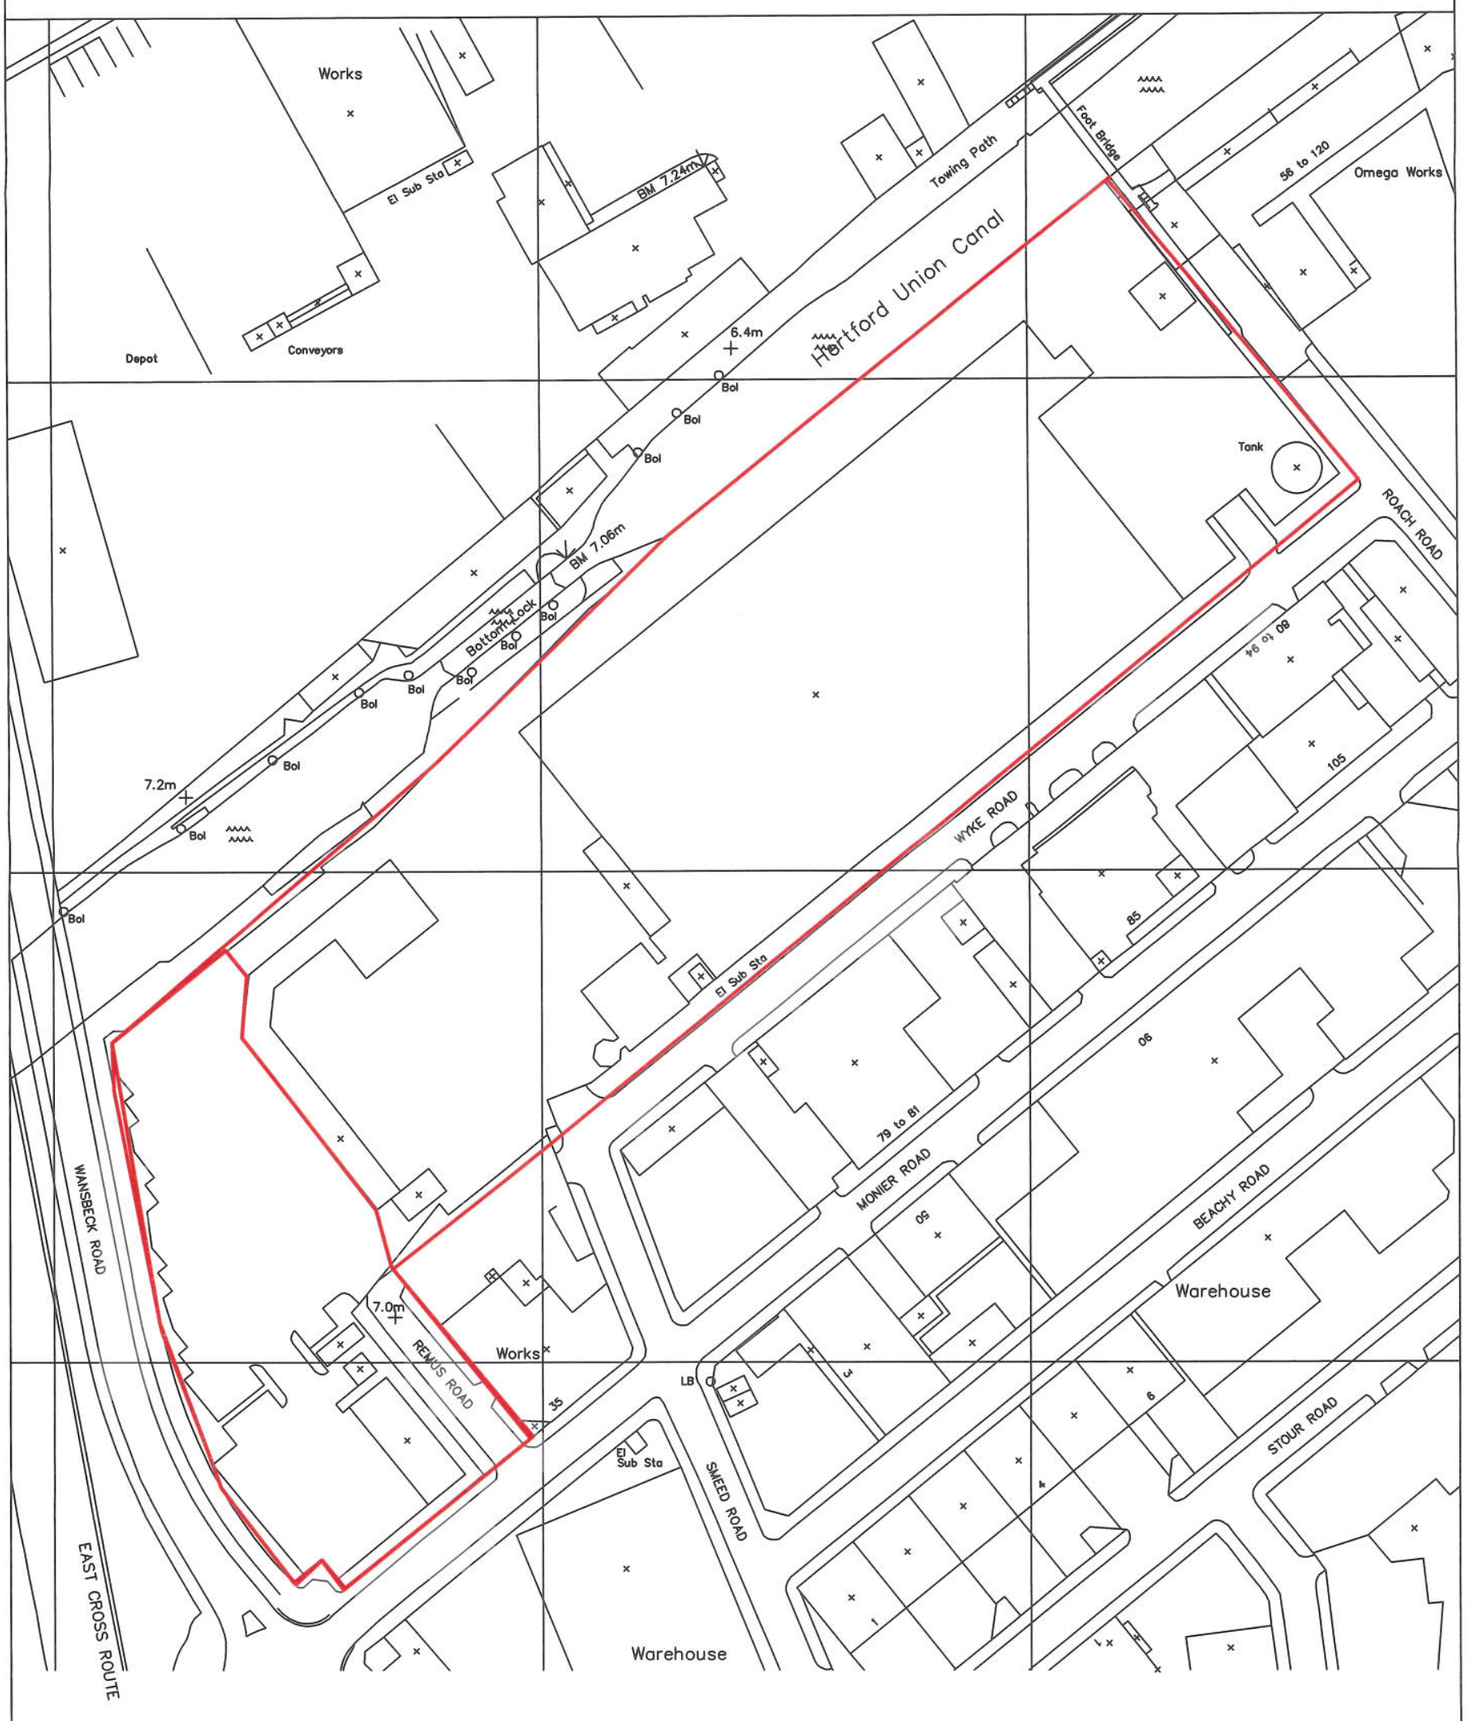

Site: WYKE Road, Bow	**Client:** Team Limited	**Scale:** 1:1250	N
Drawing Title: Location Plan	**Drawing No:** DRG 1	**Drawn By:** IM/4667/0307	