SHEPPARDROBSON

ARCHITECTURE URBAN DESIGN PLANNING INTERIORS

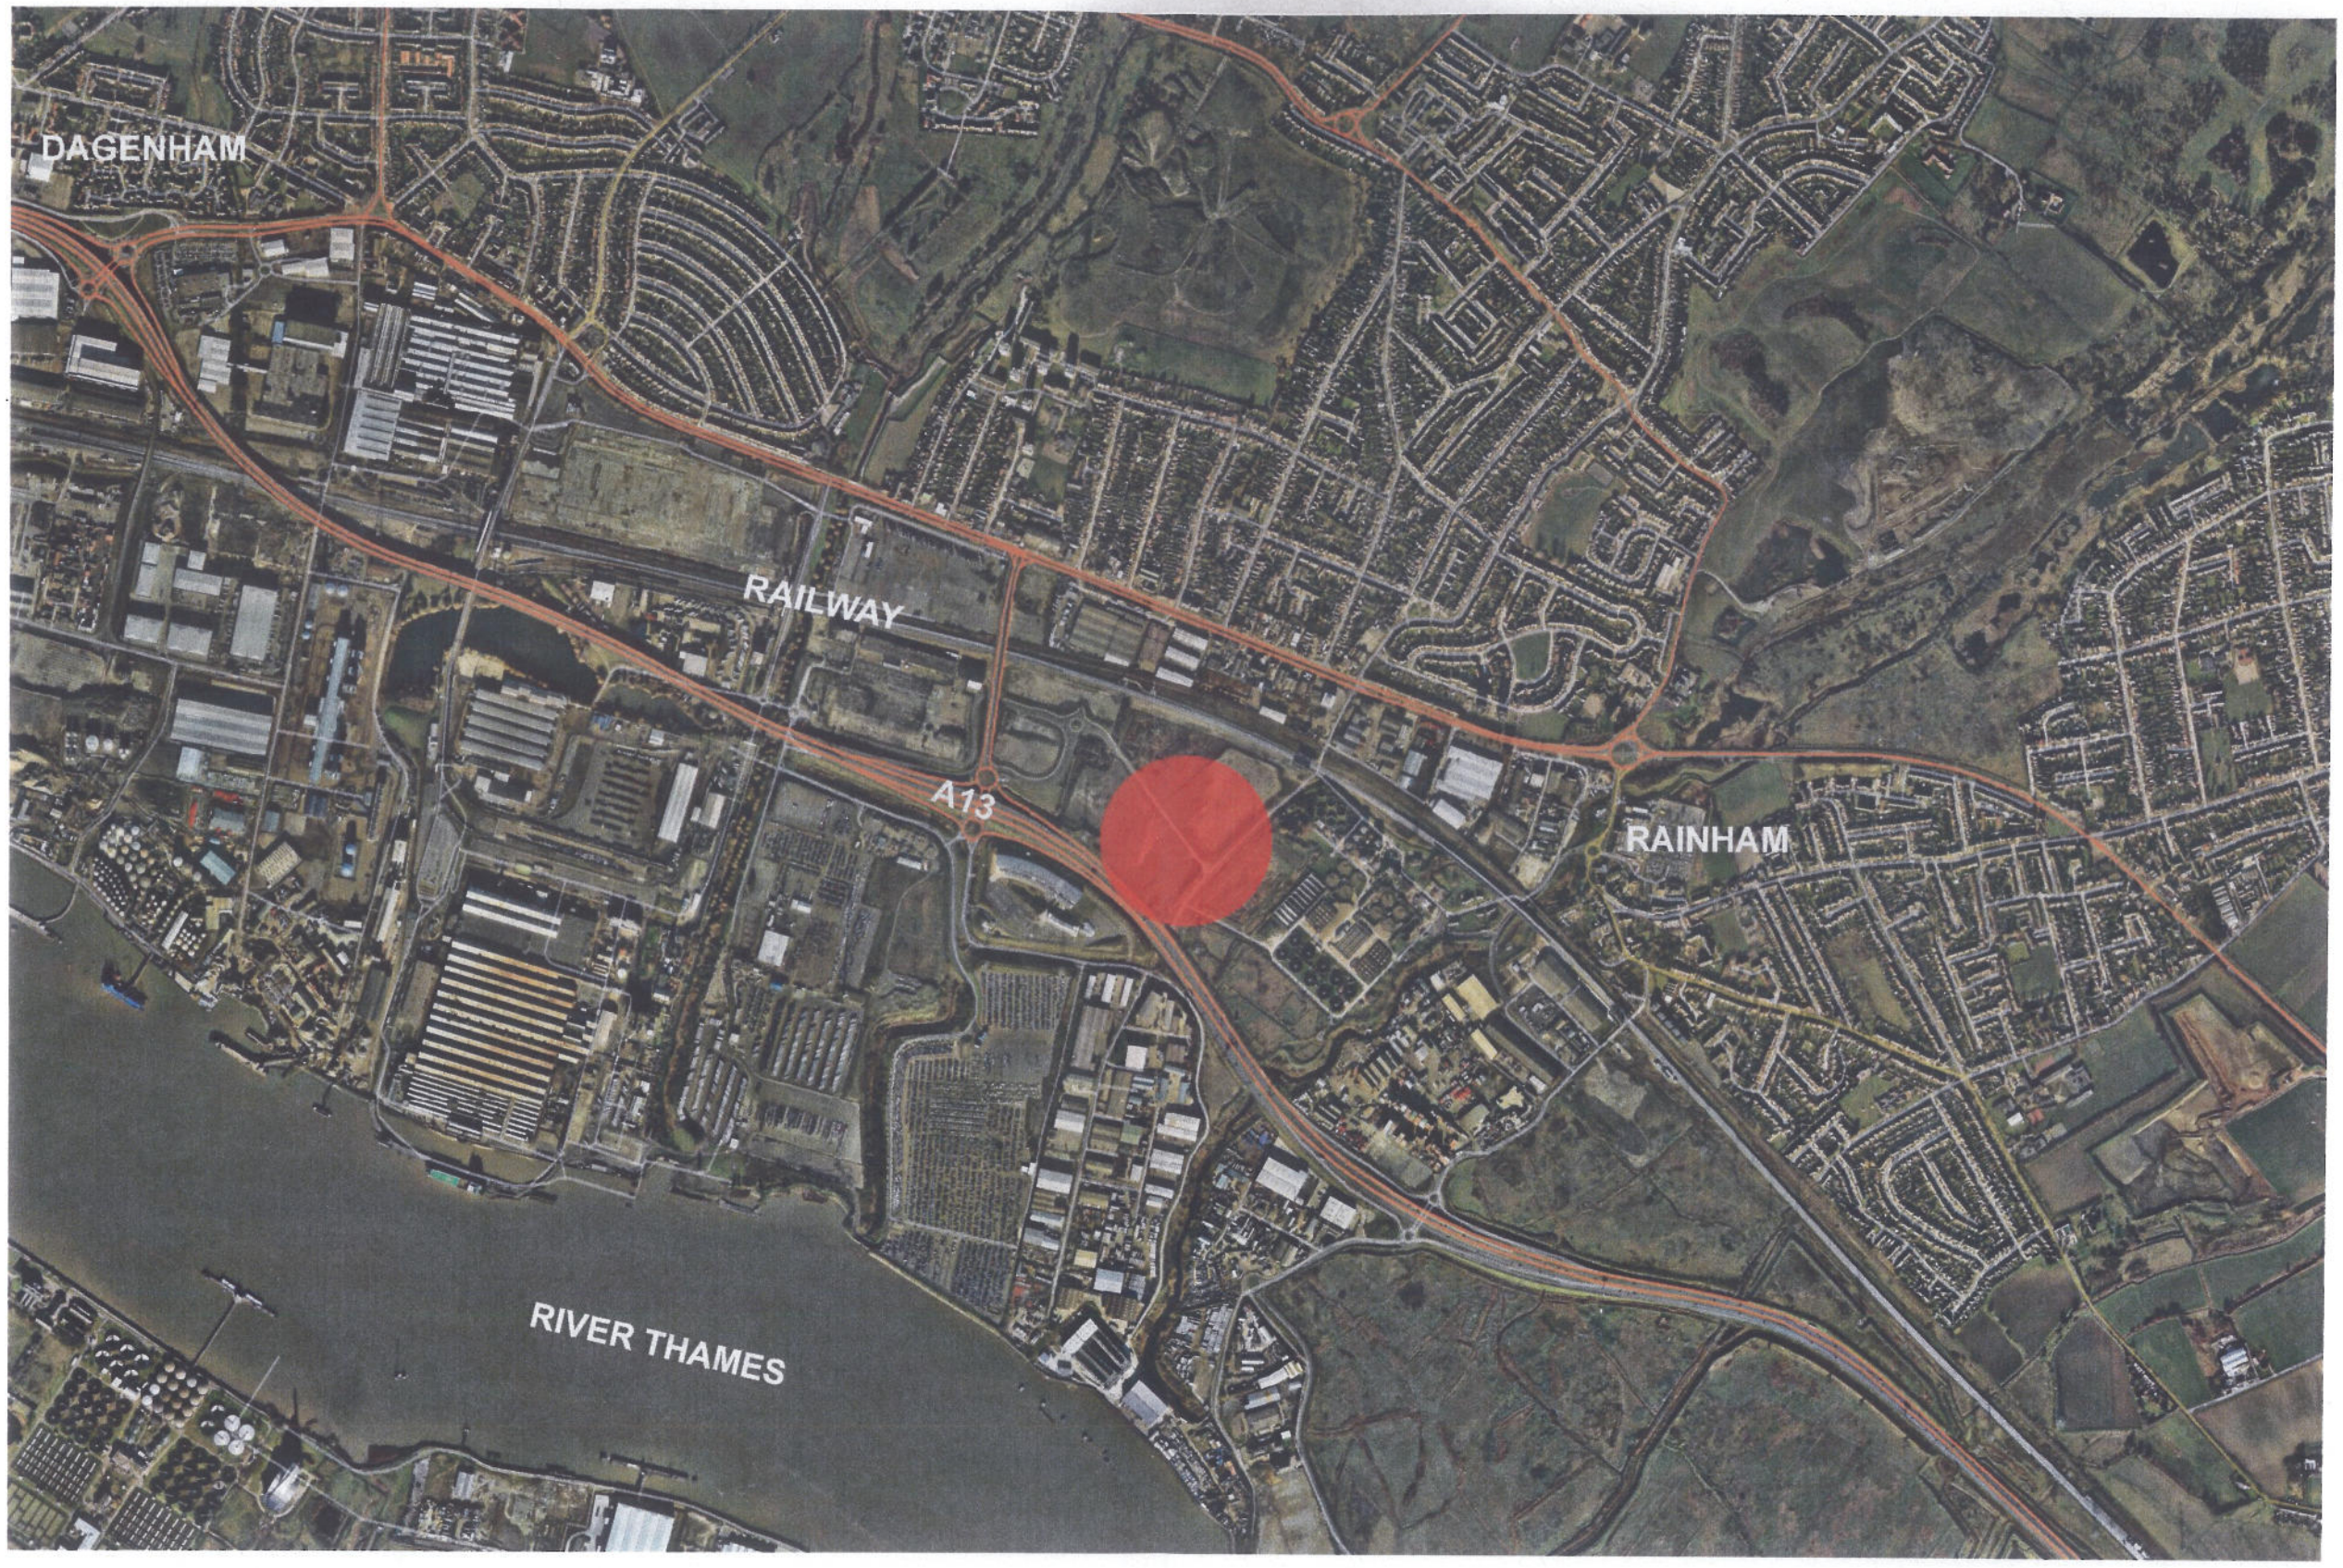

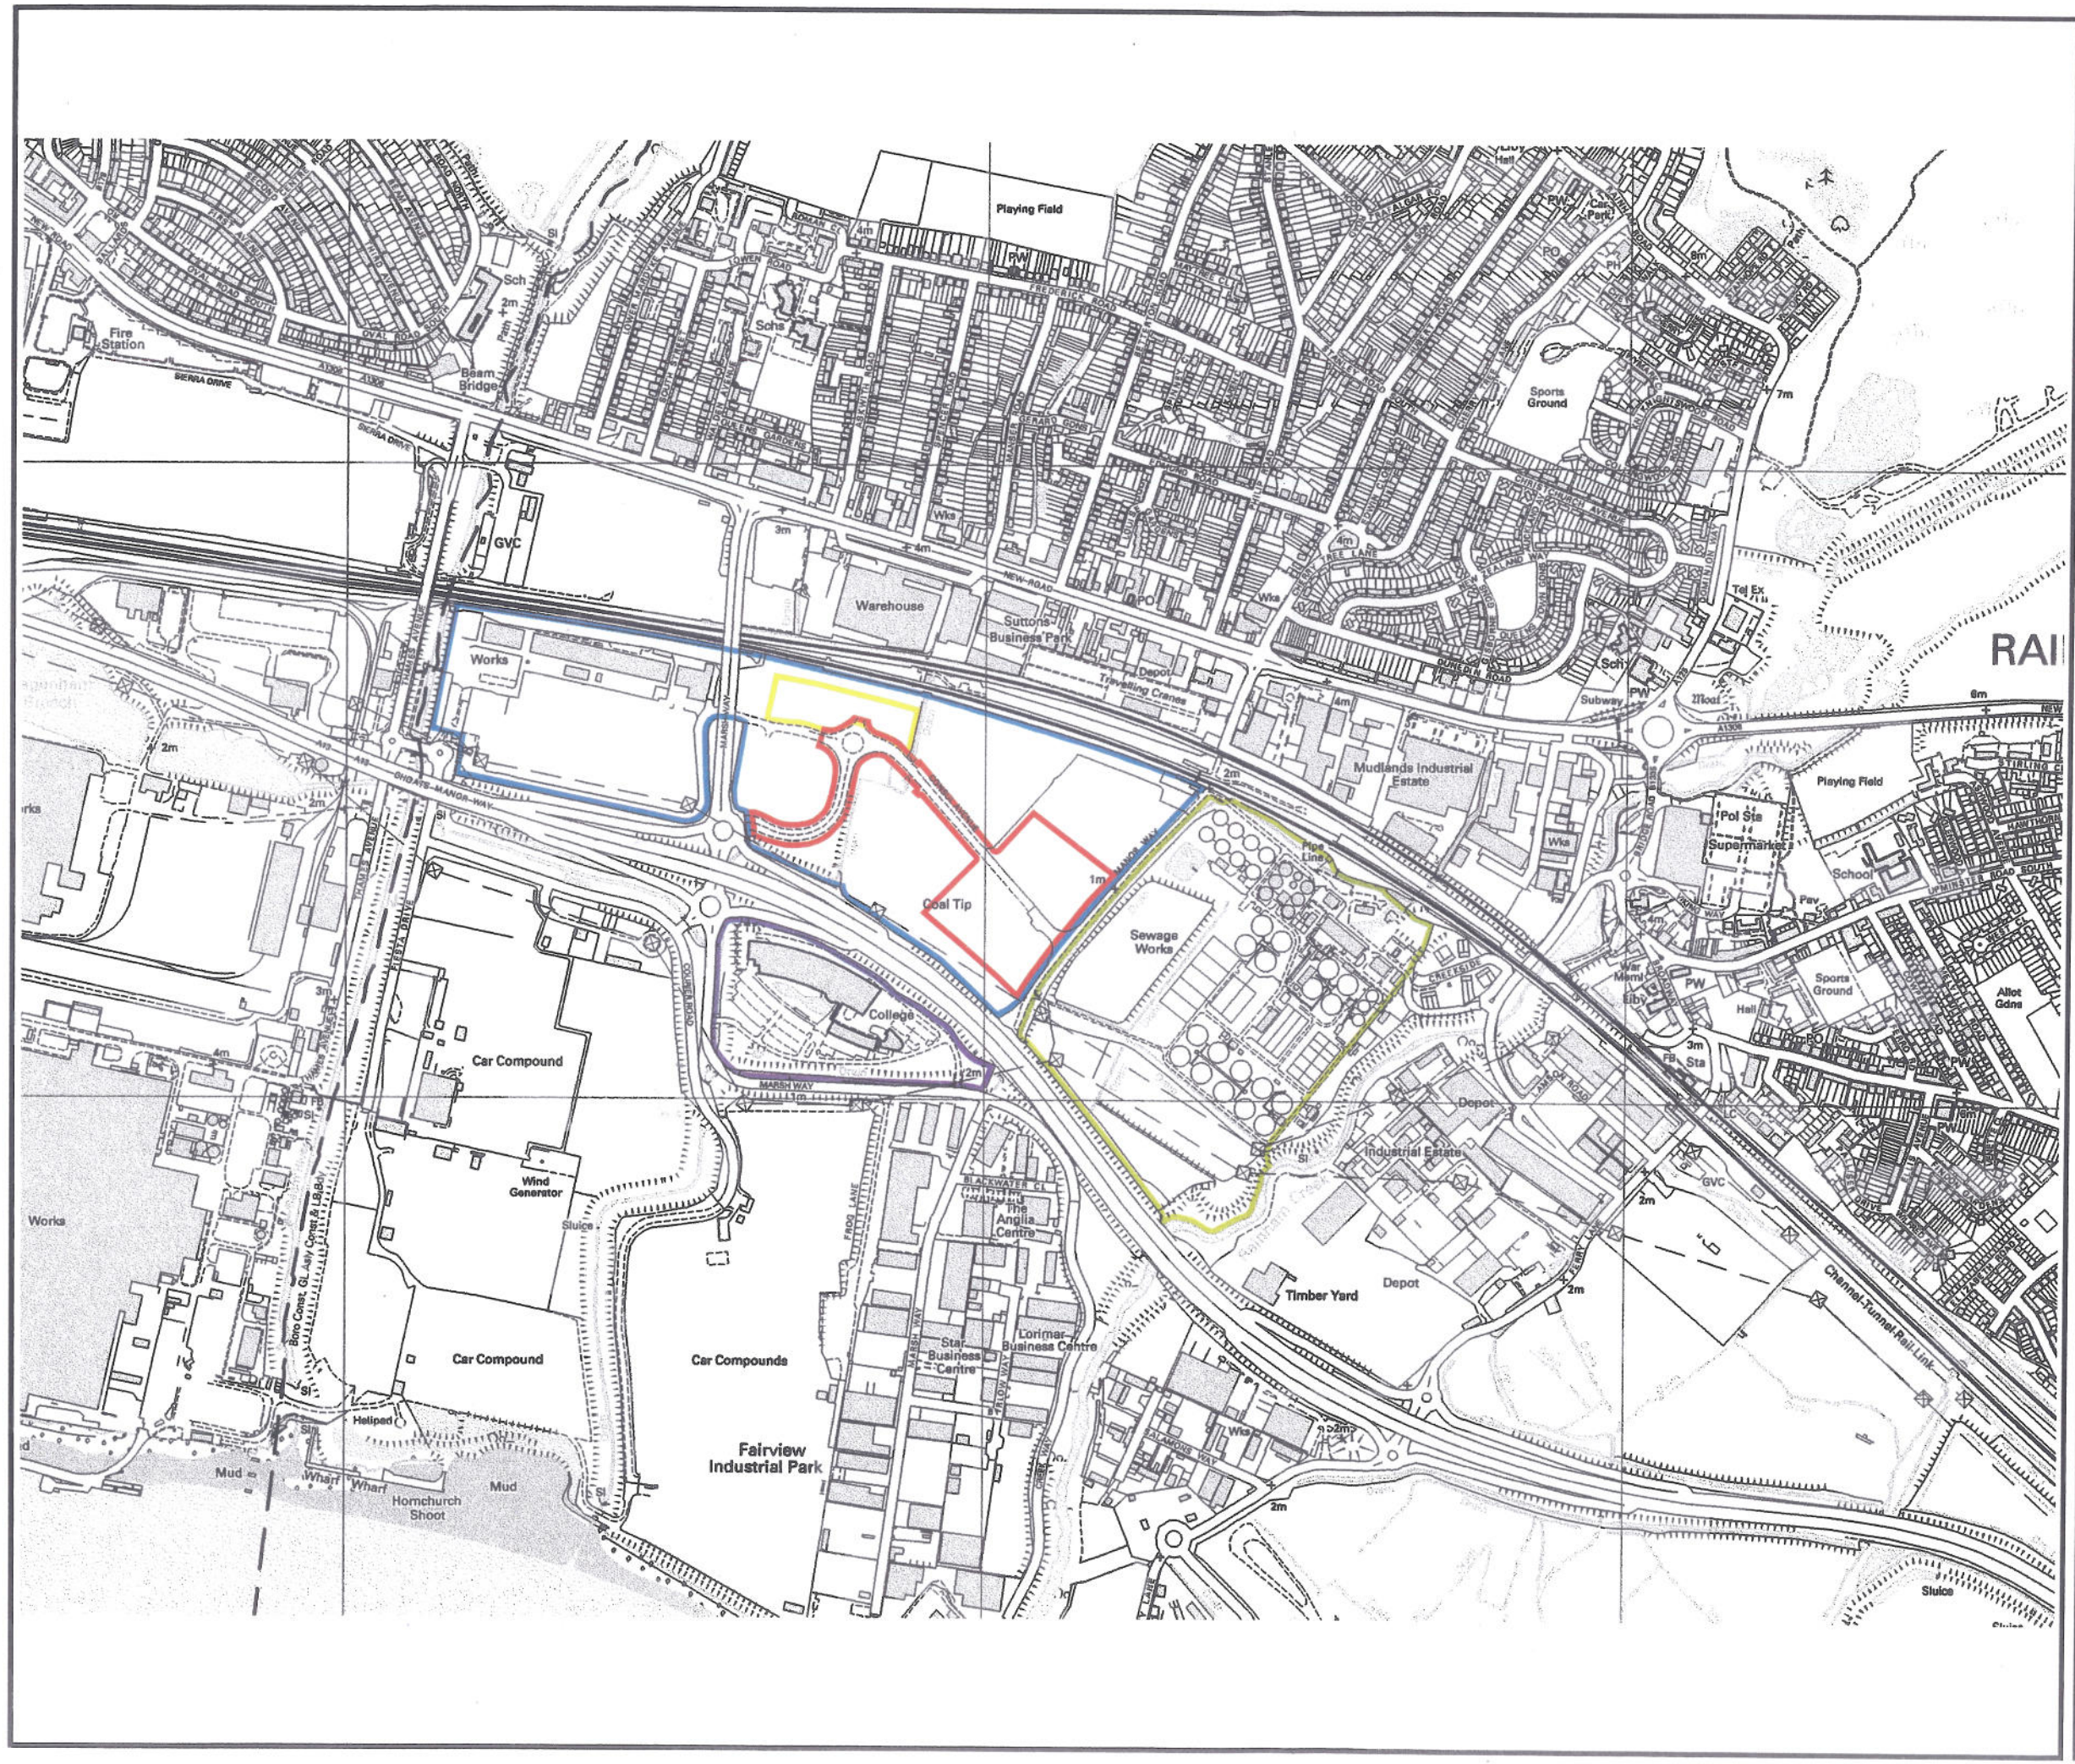


Appeal Site

Beam Reach 5

Newsfax (Plots 7-8)

Centre for Engineering and Manufacturing Excellence (CEME)

Riverside Sewage Treatment Works

**SITE LOCATION AND CONTEXT PLAN**

Neighbouring Uses


**Rapleys**

Commercial Property and Planning Consultants

51 Great Marlborough Street,
LONDON. W1F 7JT

Tel: 0870 777 6292 Fax: 020 7439 7678

Also at
Bristol, Edinburgh, Huntingdon and Manchester


This map is for identification purposes only and should not be relied upon for accuracy.


Reproduced by permission of Geographers' A-Z Map Co. Ltd. Licence No. A0347. This product includes mapping data licensed from Ordnance Survey® - © Crown Copyright 2001. Licence No. 100017302 and © Crown Copyright, All rights reserved. Licence No. ES 100004619


| NORTH | SCALE | PLAN No. |
|---|---|---|
| ↑ | 1:10,000 | 311/31/1 NU |