Appendix 2

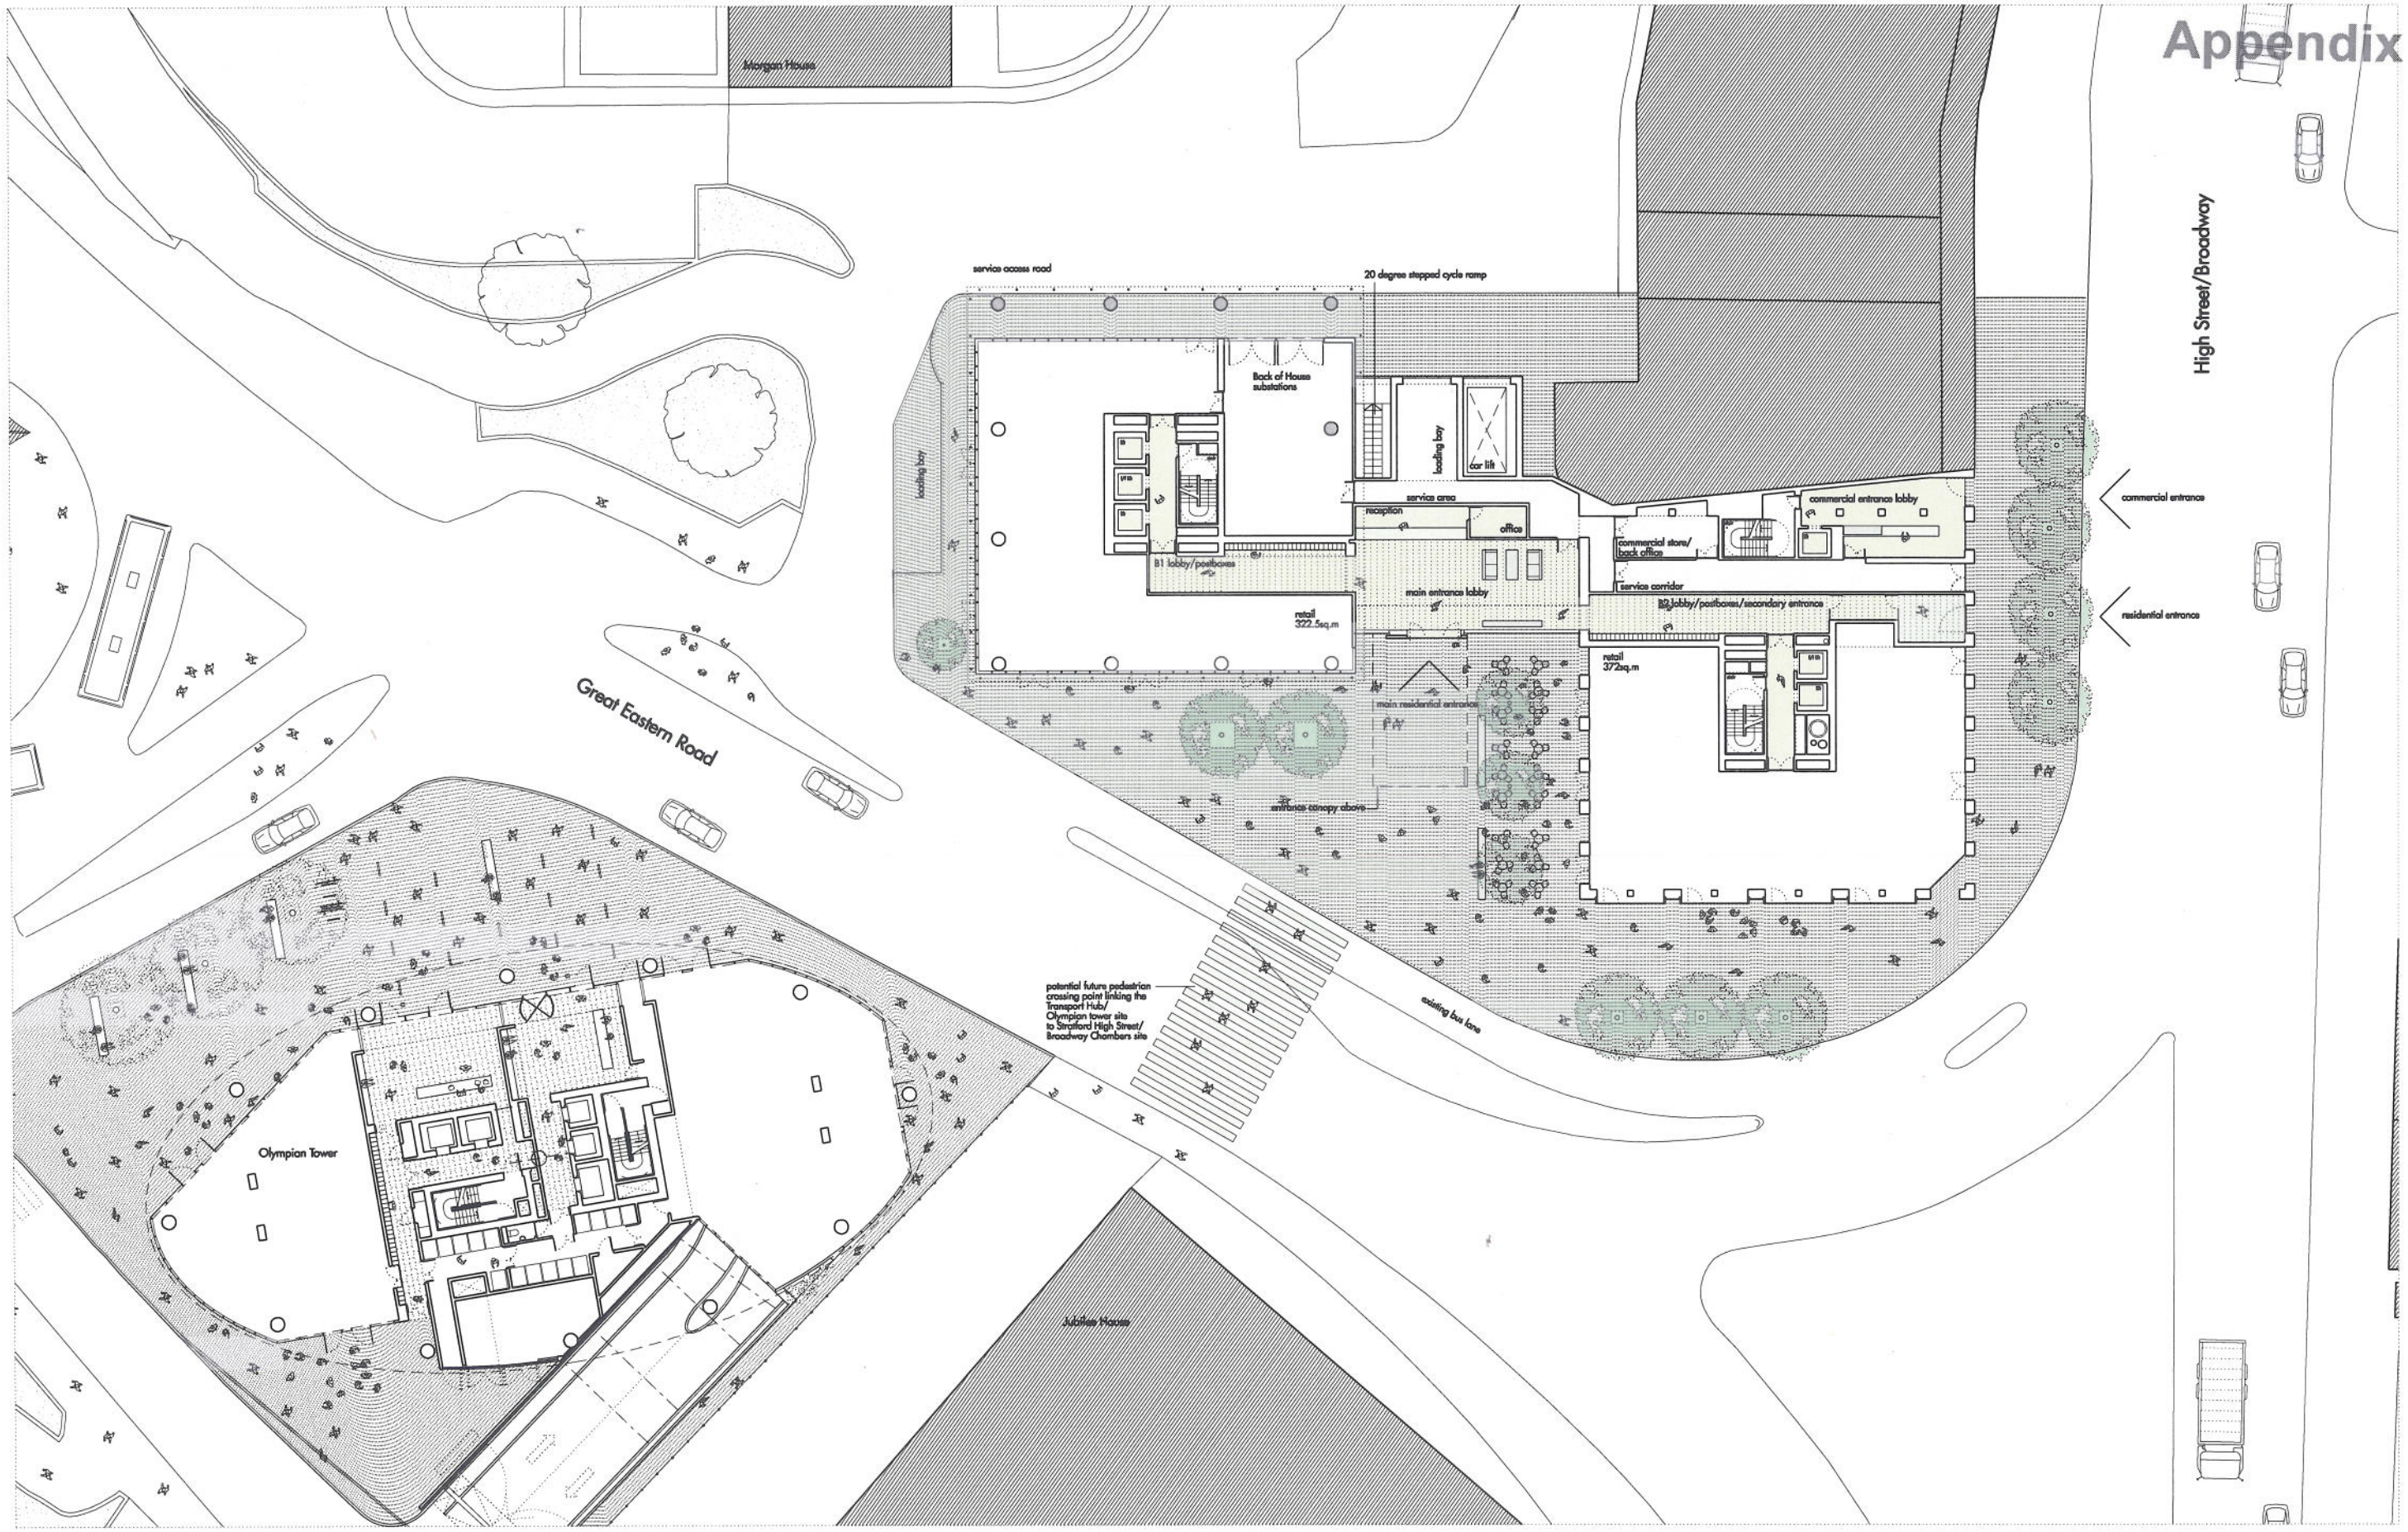

KEY TO DRAWING

Allies and Morrison
85 Southwark Street
London SE1 0HX
telephone 020 7921 0100
facsimile 020 7921 0101
email info@alliesandmorrison.co.uk

A&M JOB NO: 563

BROADWAY CHAMBERS, STRATFORD

GROUND FLOOR PLAN
PLANNING
563_07_004

SCALE: 1:200 @A1 1:400 @A3

P5
Revision